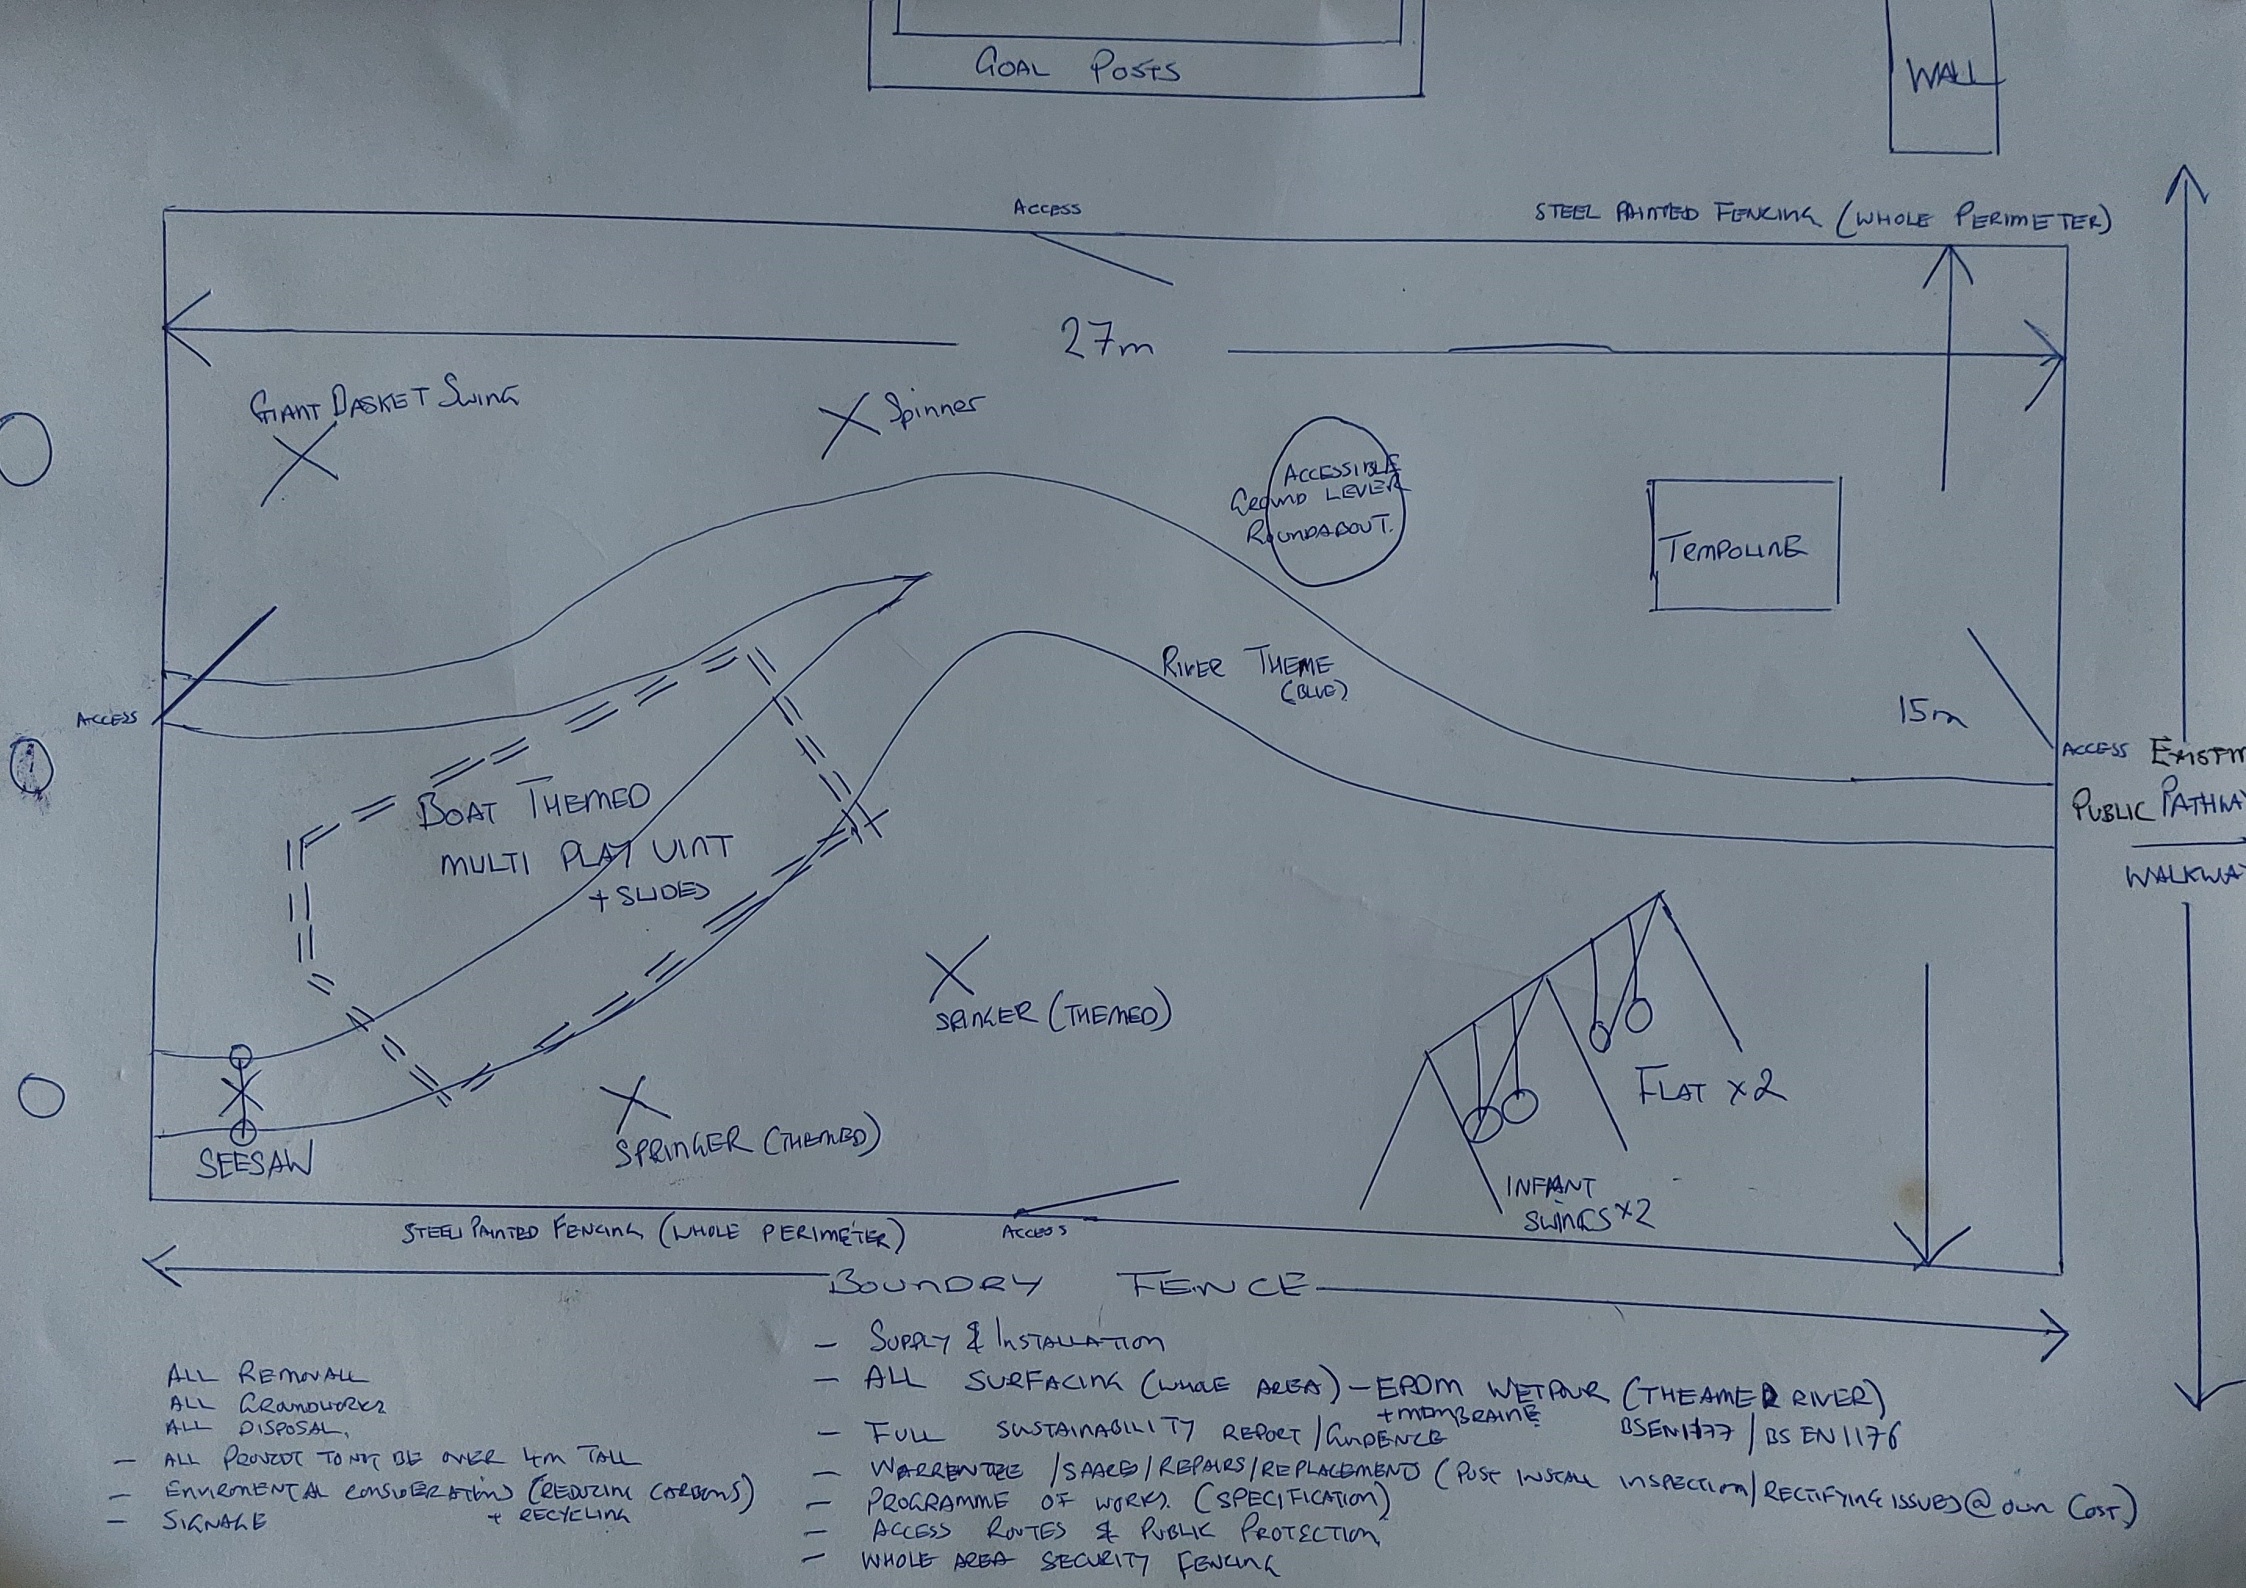


- ALL REMOVALL
- ALL GROUNDWORKS
- ALL DISPOSAL,
- ALL PRODUCT TO NOT BE OVER 4m TALL
- ENVIRONMENTAL CONSIDERATIONS (REDUCING CARBONS) + RECYCLING
- SIGNAGE

- SUPPLY & INSTALLATION
- ALL SURFACING (WHOLE AREA) – EPDM WETPOUR (THEAMED RIVER) + MEMBRAINE
- FULL SUSTAINABILITY REPORT / EVIDENCE BSEN1177 / BS EN 1176
- WARRENTEE / SAFED / REPAIRS / REPLACEMENT (POST INSTALL INSPECTION / RECTIFYING ISSUES @ OUR COST)
- PROGRAMME OF WORKS (SPECIFICATION)
- ACCESS ROUTES & PUBLIC PROTECTION
- WHOLE AREA SECURITY FENCING